




28 Orange Grove and 14 & 15, Norfolk Street
Wisbech, Cambridgeshire, PE13 2LD

£745,000



Details

Location

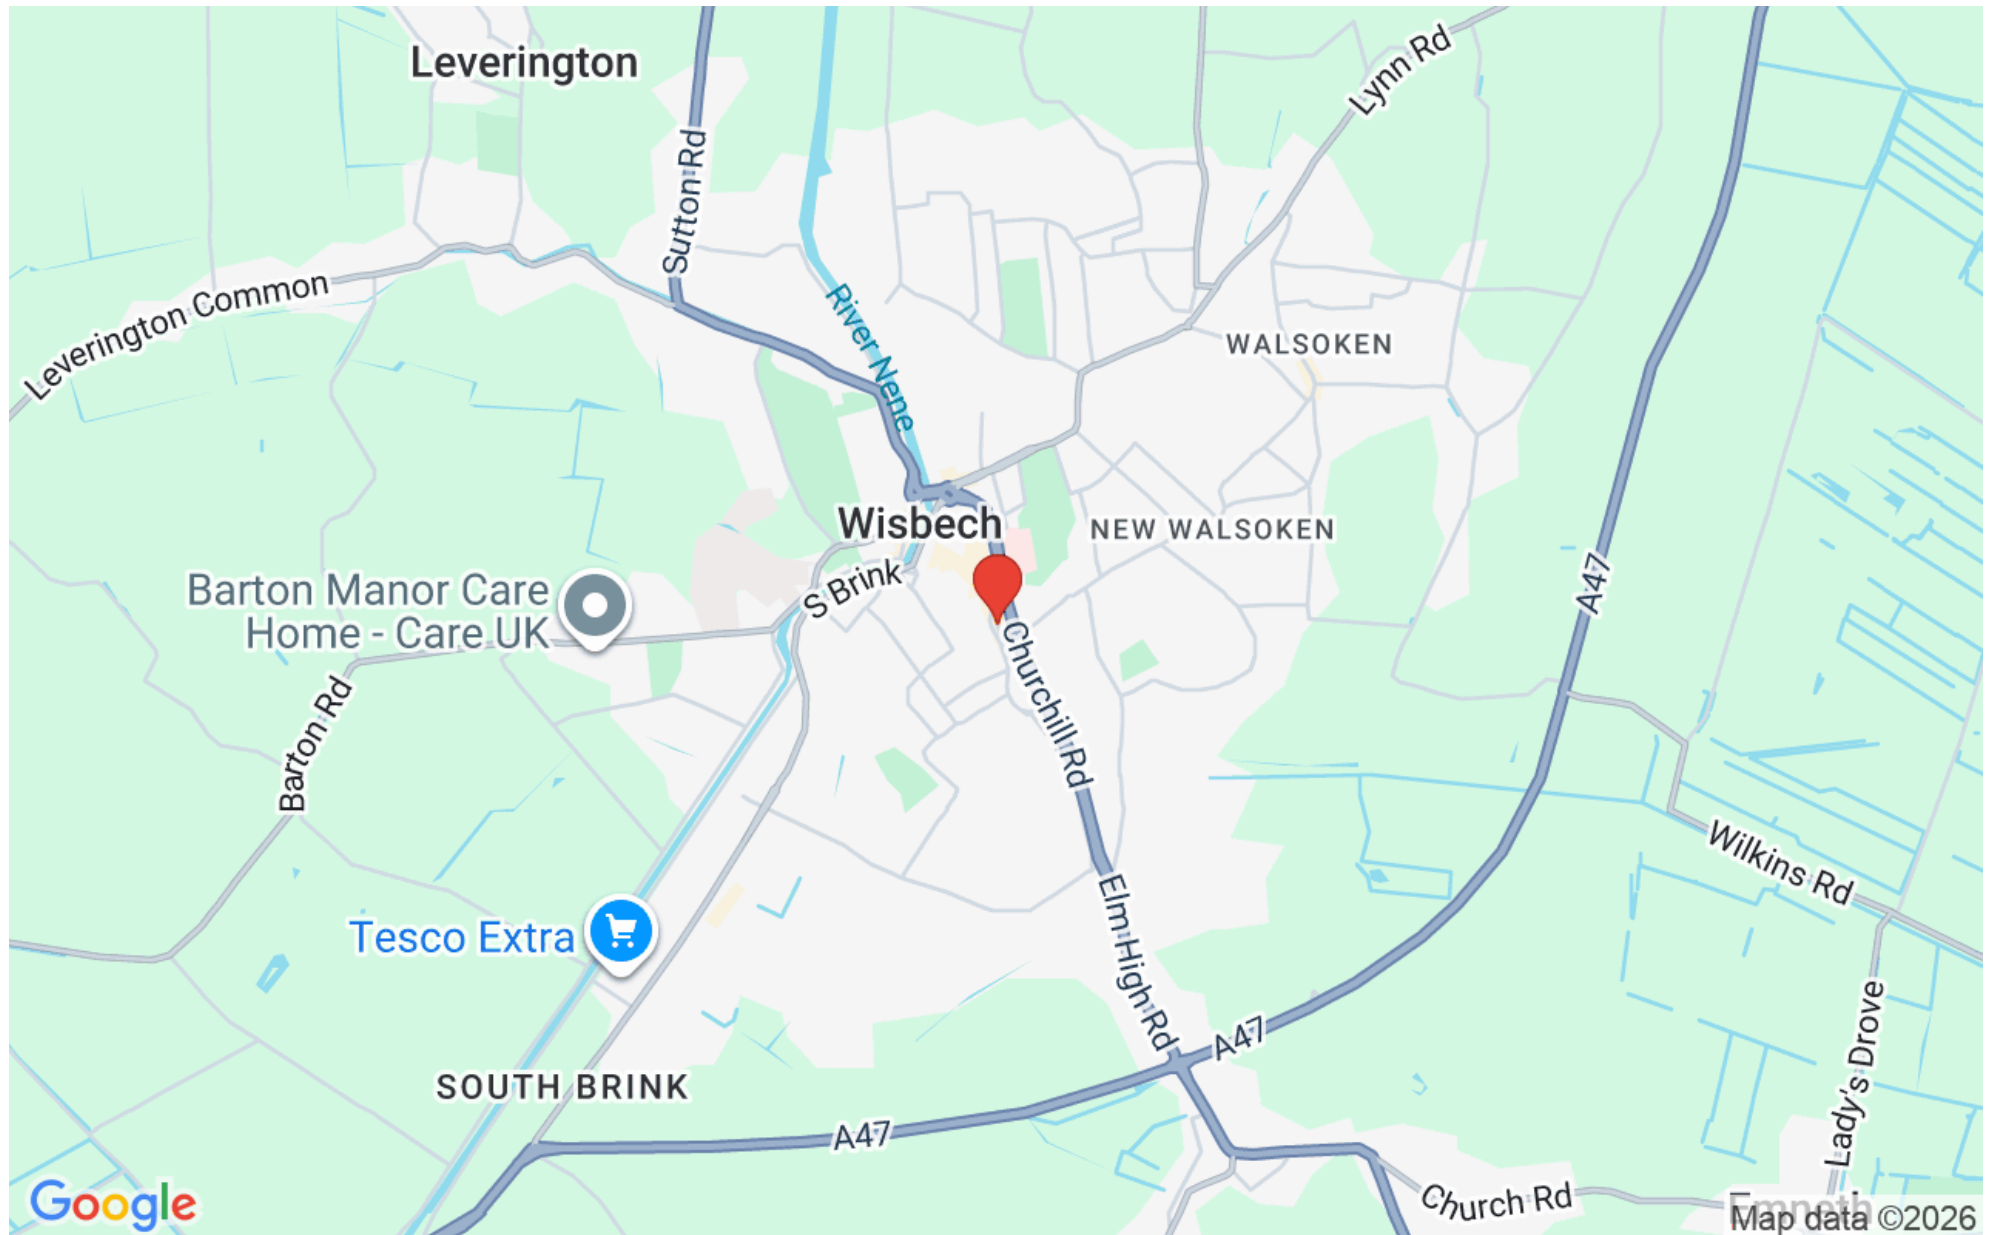

Overview





Orange Grove, Wisbech, PE13


Ground Floor Net Internal Area = 502 sq ft / 46.6 sq m

Flat Net Internal Area = 517 sq ft / 48 sq m


Outbuilding Net Internal Area = 54 sq ft / 5 sq m

Total = 1073 sq ft / 99.6 sq m

For identification only - Not to scale

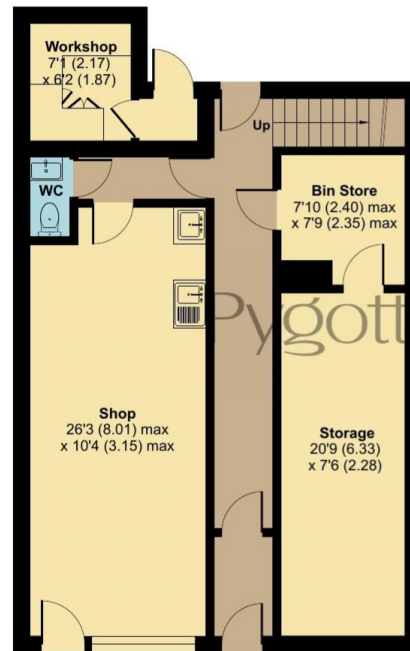

GROUND FLOOR

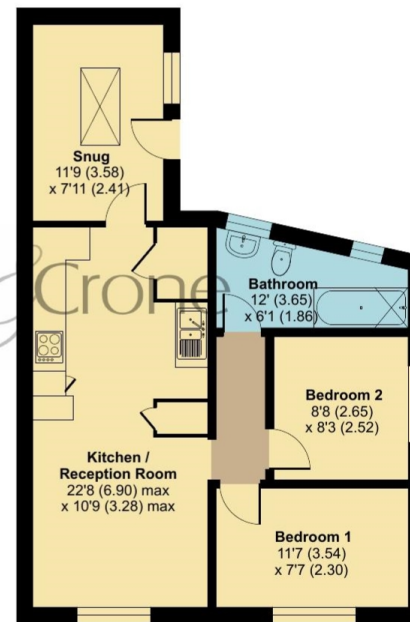

FLAT



Floor plan produced in accordance with RICS Property Measurement 2nd Edition, Incorporating International Property Measurement Standards (IPMS3 Commercial). © nclhcom 2026. Produced for Pygott & Crone. REF: 1513108



Norfolk Street, Wisbech, PE13

Ground Floors Net Internal Area = 974 sq ft / 90.4 sq m


First Floors Net Internal Area = 770 sq ft / 71.5 sq m

Second Floors Net Internal Area = 549 sq ft / 51 sq m

Outbuilding Net Internal Area = 127 sq ft / 11.7 sq m

Total = 2420 sq ft / 224.6 sq m

For identification only - Not to scale

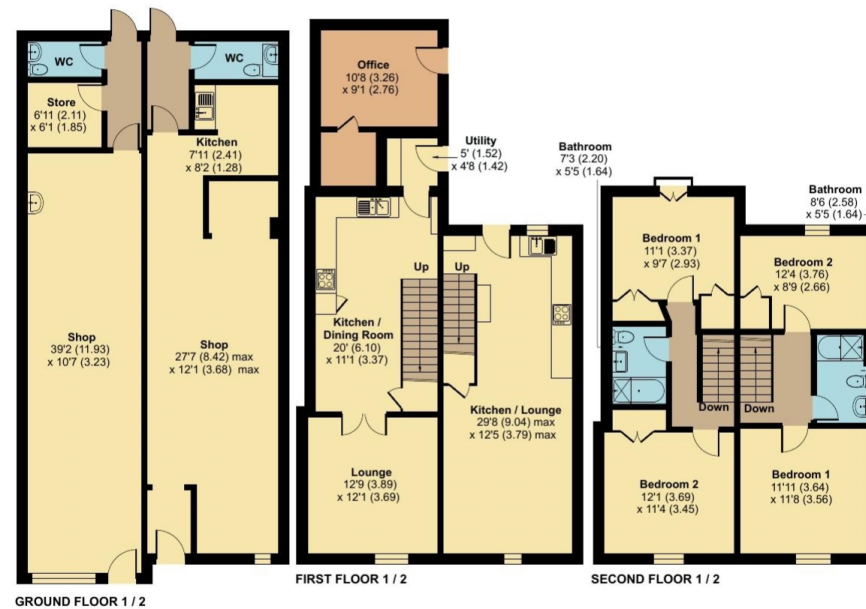



















28 Orange Grove and 14 & 15, Norfolk Street, Wisbech
is marketed through our Commercial office

36a Silver Street, Lincoln, LN2 1EW

0330 128 0939